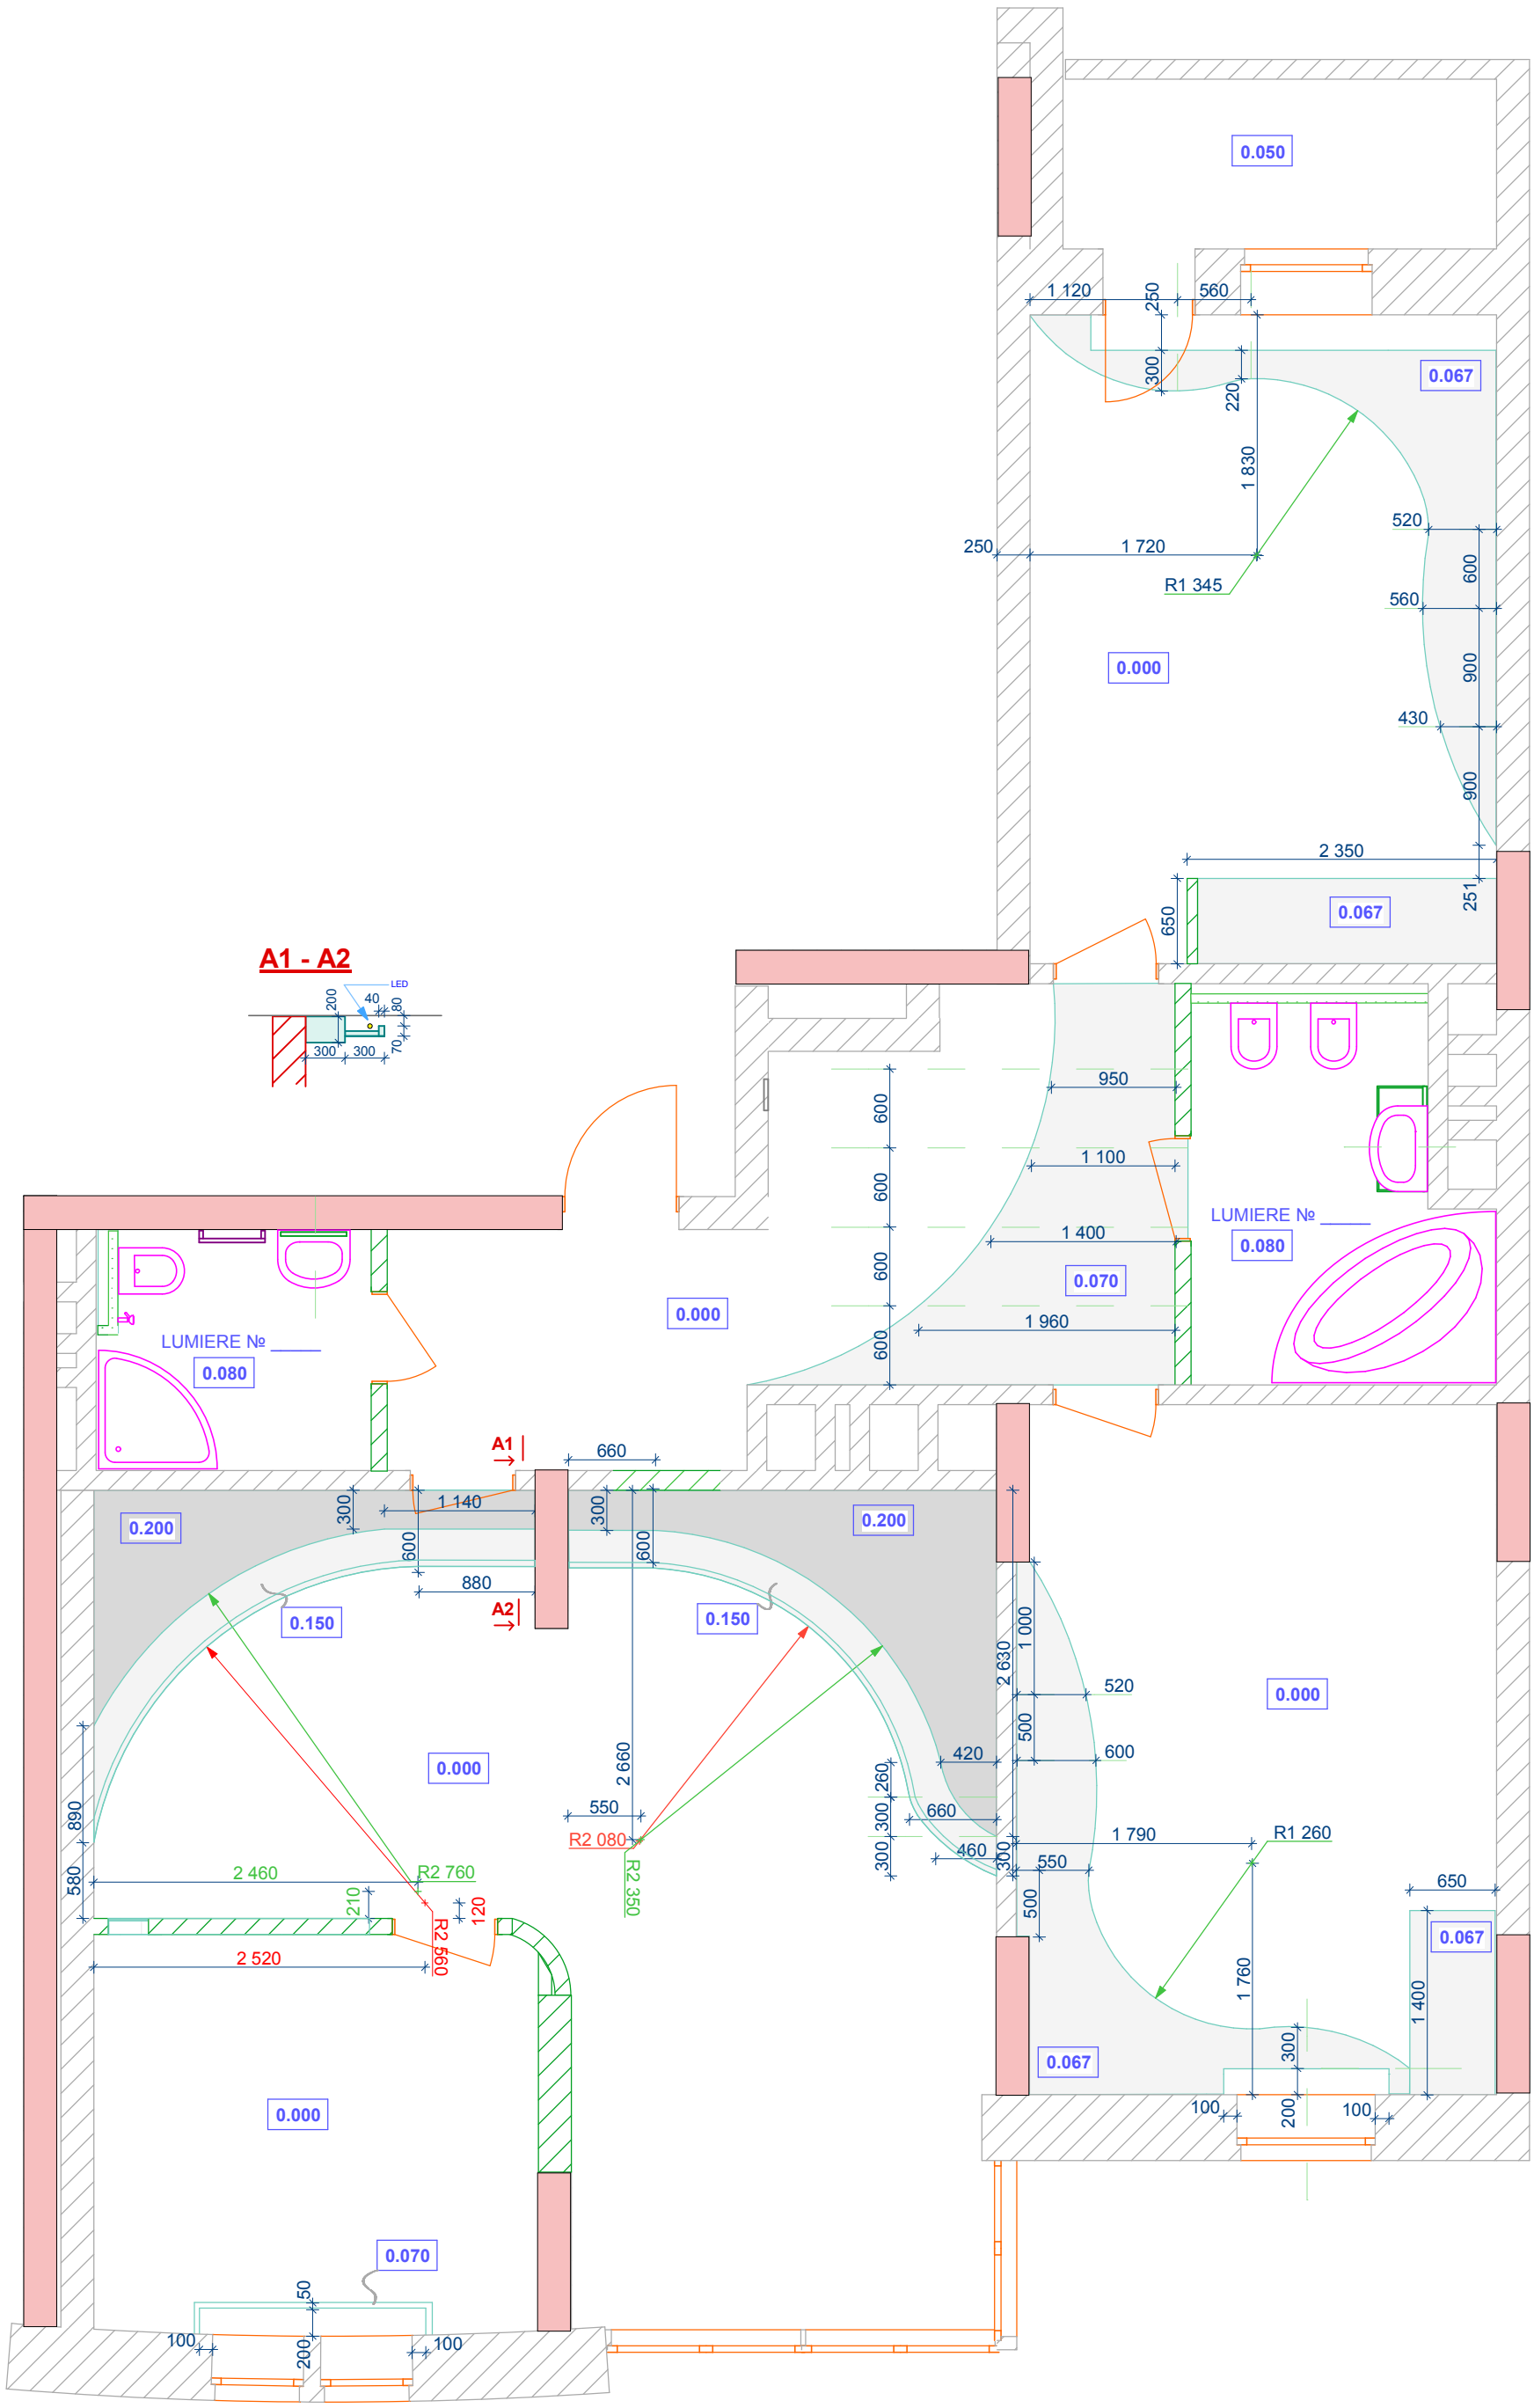


Ceiling plan of the apartment M 1:50