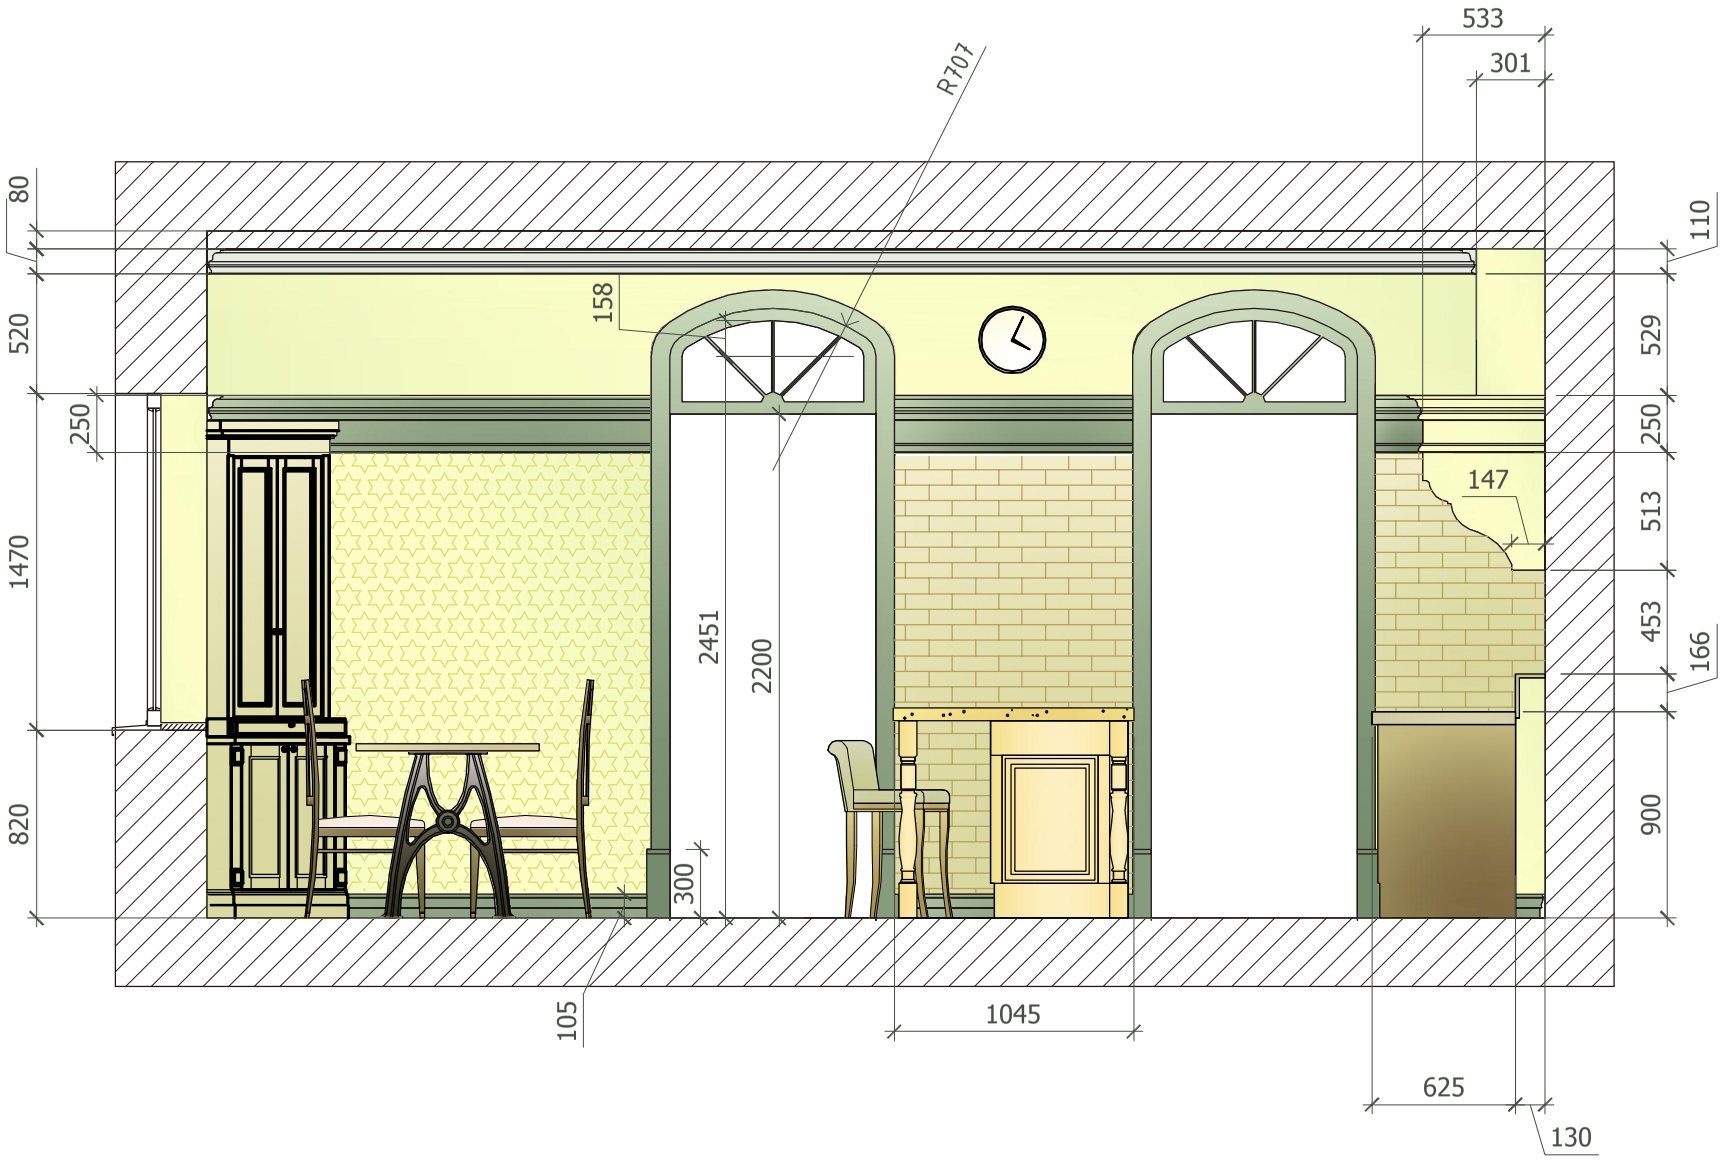

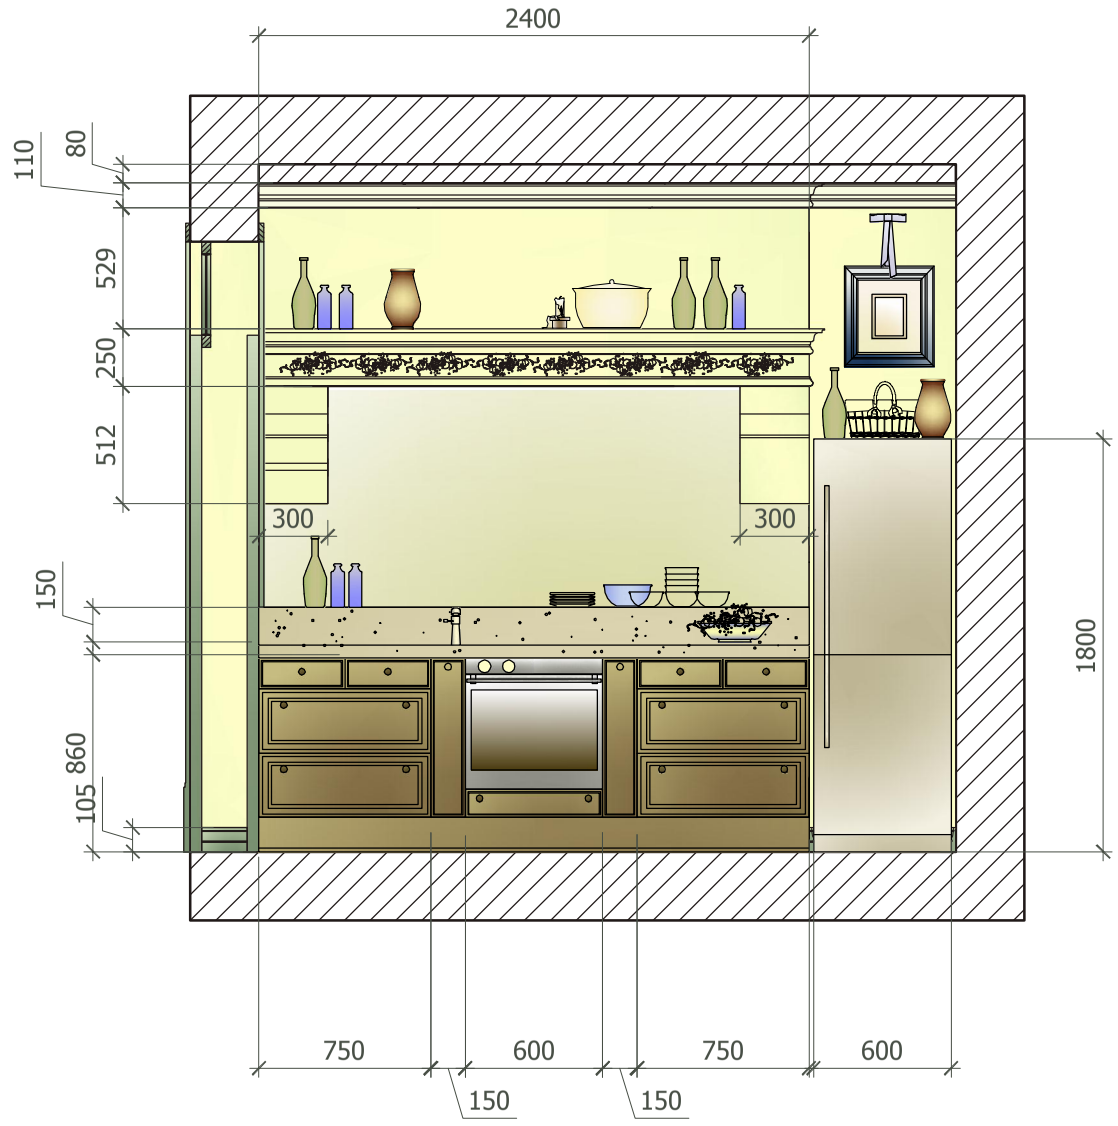

кухня столовая, развертка стен стена А,Г, вар 1	жилой дом	лист 23

PDF Complete
Your complimentary use period has ended. Thank you for using PDF Complete.
Click Here to upgrade to Unlimited Pages and Expanded Features